




Citywide Slurry Seal Project
Cycle 2, Phase 5-7
Job No. 41140

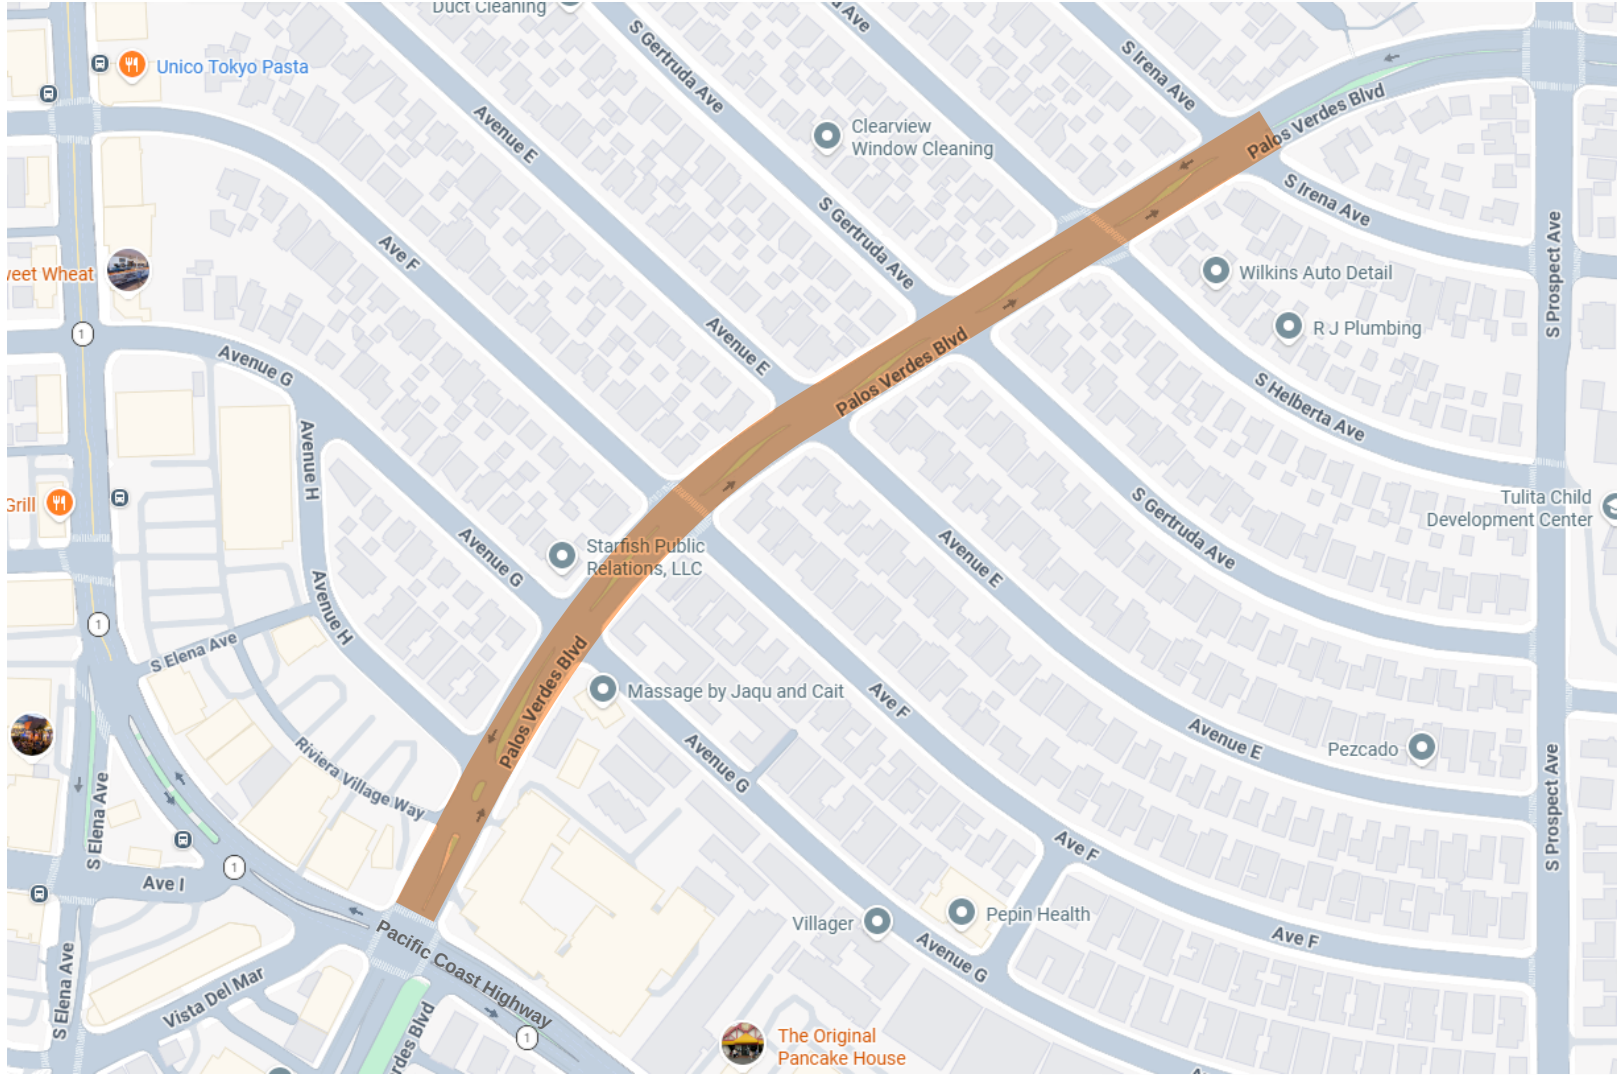

NOT TO SCALE

Slurry Seal Street Segments

